LEGEND

- (C) WATERSHED ID
- WATERSHED BOUNDARY
- 494.9 x EX. SPOT ELEVATION
- 496 EX. CONTOUR ELEVATION

30 0 30 60 120
(IN FEET)
1 inch = 30 ft.

VALID ONLY WITH LIVE SEAL AND SIGNATURE

REVISIONS			
NO.	DESCRIPTION	BY	DATE

RETAIL BUILDING & GAS STATION PLAN PREPARED FOR

BESTWAY FOOD & FUEL

64-66 WILLIMANTIC ROAD - RTE #6
CHAPLIN, CONNECTICUT

Date: OCT. 18, 2019
Scale: 1" = 30'

WATERSHED MAP
EXISTING CONDITIONS

Project No. ———
Sheet No. 1 OF 2

FRANK C. MAGNOTTA, P.E. PC
CONSULTING ENGINEER
FrankCMagnottaPE@Aol.Com
395 MAIN STREET, PORTLAND, CT 06480
TEL. 860-342-2191

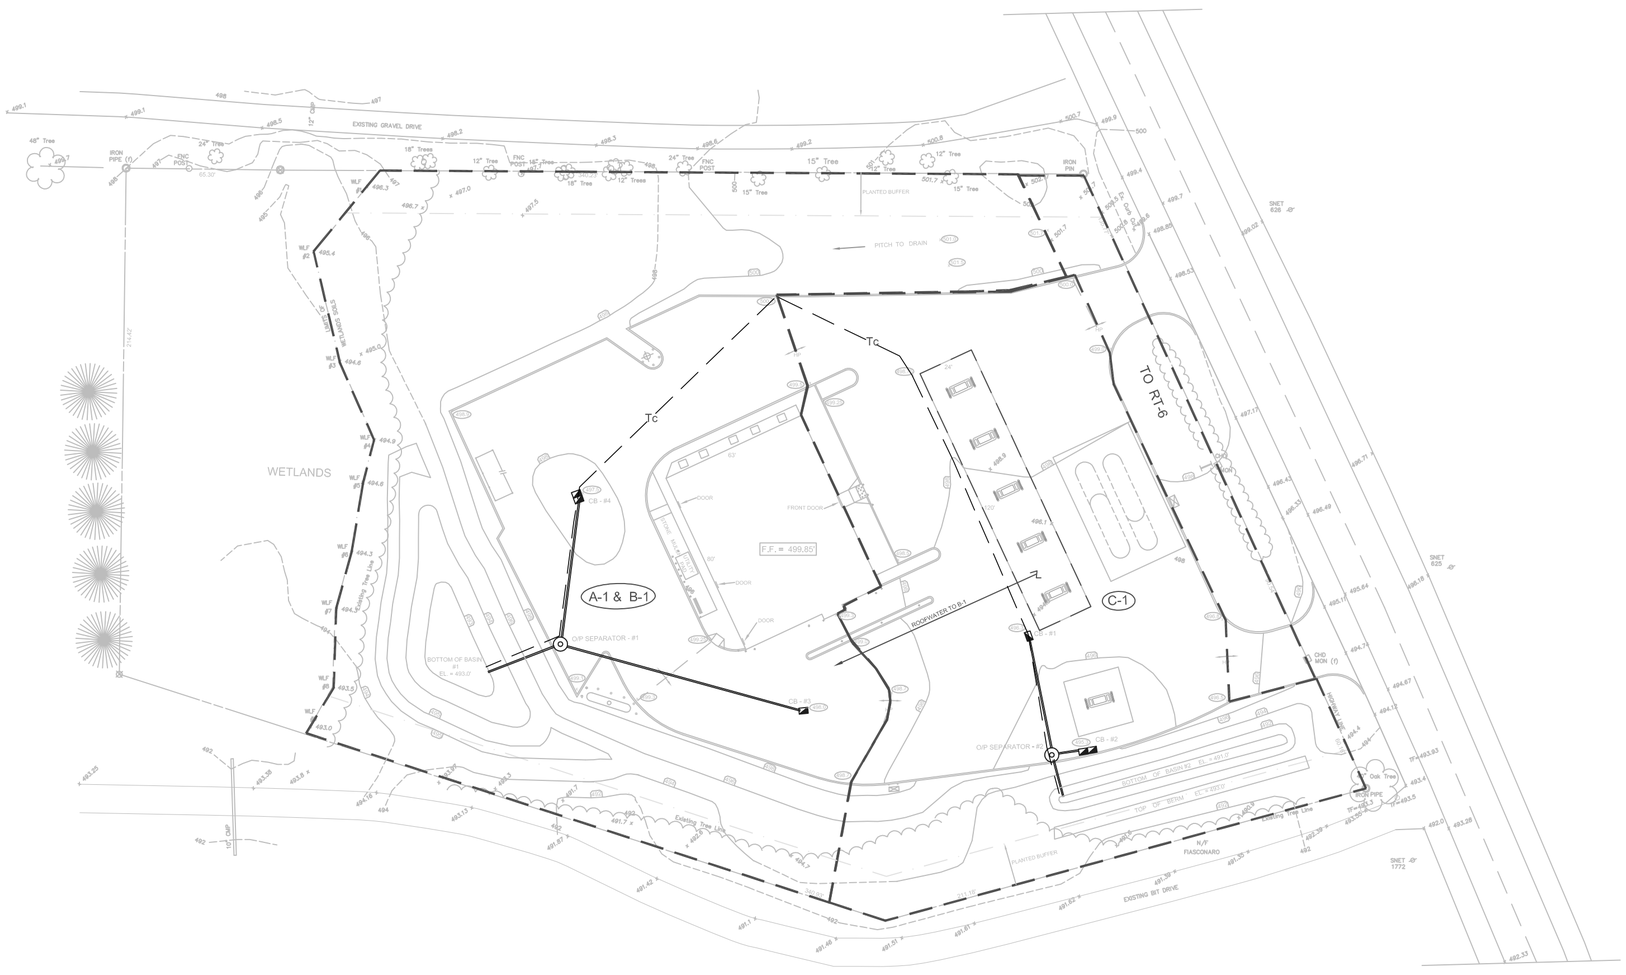

LEGEND

- (C-1) WATERSHED ID
- WATERSHED BOUNDARY
- (496.8) x PROPOSED SPOT ELEVATION
- (496) PROPOSED CONTOUR ELEVATION

30 0 30 60 120
(IN FEET)
1 inch = 30 ft.

VALID ONLY WITH LIVE SEAL AND SIGNATURE

REVISIONS			
NO.	DESCRIPTION	BY	DATE

RETAIL BUILDING & GAS STATION PLAN PREPARED FOR

BESTWAY FOOD & FUEL

64-66 WILLIMANTIC ROAD - RTE #6
CHAPLIN, CONNECTICUT

Date: OCT. 18, 2019
Scale: 1" = 30'

WATERSHED MAP
PROPOSED CONDITIONS

Project No. ———
Sheet No. 2 OF 2

FRANK C. MAGNOTTA, P.E. PC
CONSULTING ENGINEER
FrankCMagnottaPE@Aol.Com
395 MAIN STREET, PORTLAND, CT 06480
TEL. 860-342-2191